

# Work Order ID 144424

April 18, 2016 8:46:35 AM

**\*144424\***

Page 1

Item ID: D3914-7

Accept

**\*N900040100\***

Setup Start **\*NS1\***

Revision ID:

Stop **\*NS2\***

Item Name: Rib

Start Date: 4/18/2016 Start Qty: 6.00

Required Date: 4/22/2016 Req'd Qty: 6.00

Cust Item ID:

Customer:

Reference:

Approvals:

Process Plan: Set

Date: 20160418

Tooling:

Date:

Run Start **\*NR1\***

QC:

Date:

SPC (Y/N):

Date:

Stop **\*NR2\***

| Sequence ID/<br>Work Center ID | Operation<br>Description | Set Up/<br>Run Hours | Tool ID | Tool # | Plan<br>Code | Accept<br>Qty | Reject<br>Qty | Reject<br>Number | Insp.<br>Stamp |
|--------------------------------|--------------------------|----------------------|---------|--------|--------------|---------------|---------------|------------------|----------------|
|--------------------------------|--------------------------|----------------------|---------|--------|--------------|---------------|---------------|------------------|----------------|

| Draw Nbr | Revision Nbr |
|----------|--------------|
|----------|--------------|

|       |   |
|-------|---|
| D3914 | C |
|-------|---|

100

0.00

**\*100\***

Large Fab

Memo

0.90

Large Fab

1- Cut tube as per dwg D3914  
2- debur and remove identification markings

8 C. 16-04-20

110

QC6- Inspect dimensions to drawing

0.00

**\*110\***

QC

Memo

0.00

Quality Control

8 DAS  
24  
9-00 APR 20 2016

120

Identify as per dwg & Stock Location: W4

0.00

**\*120\***

Packaging

Memo

0.06

Packaging

LOCATION: WA004

8 DAS  
24  
9-00 APR 20 2016

DQA: \_\_\_\_\_ Date: \_\_\_\_\_



## WORK ORDER NON-CONFORMANCE / UPDATE

QA Closed: \_\_\_\_\_ Date: \_\_\_\_\_

Work Order update only ☐

|   |  |   |  |   |  |  |   |  |  |
|---|--|---|--|---|--|--|---|--|--|
| Work Order: _____<br><br>Part No. _____<br><br>NCR No. _____   |  | <b>DISPOSITION</b><br><br>Rework <input type="checkbox"/><br>Scrap <input type="checkbox"/><br>Use-as-is <input type="checkbox"/><br>Suspected Unapproved <input type="checkbox"/>   |  | <b>AGAINST DEPARTMENT/PROCESS</b><br><br><div style="display: flex; justify-content: space-between;"> <div>             Skid-tube <input type="checkbox"/><br/>             Machining <input type="checkbox"/><br/>             Thermoforming <input type="checkbox"/><br/>             Large Fab <input type="checkbox"/> </div> <div>             Cross tube <input type="checkbox"/><br/>             Small Fab <input type="checkbox"/><br/>             Finishing <input type="checkbox"/><br/>             Composite <input type="checkbox"/> </div> <div>             Water Jet <input type="checkbox"/><br/>             Prod. Eng. Coord. <input type="checkbox"/><br/>             Rec/Store/Packaging <input type="checkbox"/><br/>             Supplier <input type="checkbox"/> </div> <div>             Engineering <input type="checkbox"/><br/>             Quality <input type="checkbox"/><br/>             Other <input type="checkbox"/> </div> </div> |  |  |   |  |  |
| Date :   |  | Step #:   |  | QTY Effective :   |  |  | MRB (QSI042) Approval<br><br><br>Completed By<br><br><br>Lead hand / Supervisor<br>Approval Verification<br><br><br>QC / QA Coordinator<br>Approval |  |  |
| Description Work Order Deviation   |  |   |  | Disposition   |  |  |   |  |  |
|   |  |   |  |   |  |  |   |  |  |
| <b>Root Cause</b><br><div style="display: flex; justify-content: space-between;"> <div>             Environment <input type="checkbox"/><br/>             Design <input type="checkbox"/><br/>             Doc/Data <input type="checkbox"/><br/>             Equip/Tooling <input type="checkbox"/><br/>             Handling/Pre <input type="checkbox"/><br/>             Material <input type="checkbox"/><br/>             Internal Transport <input type="checkbox"/><br/>             Tribal Knowledge <input type="checkbox"/><br/>             LOA <input type="checkbox"/><br/>             Substation <input type="checkbox"/><br/>             Past Expiry Date <input type="checkbox"/><br/>             Misidentified <input type="checkbox"/> </div> <div>             No Re-verification <input type="checkbox"/><br/>             Operator <input type="checkbox"/><br/>             Offset/Setup <input type="checkbox"/><br/>             Supplier <input type="checkbox"/><br/>             Training <input type="checkbox"/><br/>             Use for Testing <input type="checkbox"/><br/>             Poor Information <input type="checkbox"/><br/>             Rushing <input type="checkbox"/><br/>             Product Improvement <input type="checkbox"/><br/>             Process Improvement <input type="checkbox"/><br/>             Manufacturing Process <input type="checkbox"/><br/>             Past Due <input type="checkbox"/> </div> </div> |  | <b>FAULT CATEGORY</b><br><div style="display: flex; justify-content: space-between;"> <div>             Pressure/Forced <input type="checkbox"/><br/>             Bending <input type="checkbox"/><br/>             Centre Not Concentric <input type="checkbox"/><br/>             Cracks <input type="checkbox"/><br/>             Crimp/Kink/Ripple/Wave <input type="checkbox"/><br/>             Cuffs <input type="checkbox"/><br/>             Crushing <input type="checkbox"/><br/>             Heat Treat <input type="checkbox"/><br/>             Wave/Twist in Tube <input type="checkbox"/><br/>             Marks/Chatter <input type="checkbox"/> </div> <div>             Temperature/Cure <input type="checkbox"/><br/>             Set-up <input type="checkbox"/><br/>             BOM/Route <input type="checkbox"/><br/>             Broken/Damage/Defect <input type="checkbox"/><br/>             Inspection Incomplete/Unqualified <input type="checkbox"/><br/>             Contamination <input type="checkbox"/><br/>             Countersink <input type="checkbox"/><br/>             Cut Too Short <input type="checkbox"/><br/>             Instructions Incomplete/Unclear <input type="checkbox"/><br/>             Drill Holes <input type="checkbox"/> </div> <div>             Power Loss/Surge <input type="checkbox"/><br/>             Folio/Program <input type="checkbox"/><br/>             Grain <input type="checkbox"/><br/>             Weld <input type="checkbox"/><br/>             Wrong Stock Pulled <input type="checkbox"/><br/>             Out of Sequence <input type="checkbox"/><br/>             Off-set <input type="checkbox"/><br/>             Mislabeled <input type="checkbox"/><br/>             Fit/Function <input type="checkbox"/><br/>             Misaligned/off center <input type="checkbox"/> </div> <div>             Positioned Wrong <input type="checkbox"/><br/>             Outside Dimensions <input type="checkbox"/><br/>             Over/Under tolerance <input type="checkbox"/><br/>             Part Incorrect <input type="checkbox"/><br/>             Part Lost/Missing <input type="checkbox"/><br/>             Part Moved <input type="checkbox"/><br/>             Drawing <input type="checkbox"/><br/>             Finish <input type="checkbox"/><br/>             Misread <input type="checkbox"/><br/>             Turning Sequence <input type="checkbox"/> </div> </div> |  |   |  |  |   |  |  |
|   |  | OTHER : <input type="checkbox"/>   |  |   |  |  |   |  |  |

**Work Order ID 144424****\*144424\***

Page 2

April 18, 2016 8:46:35 AM

Item ID: D3914-7

Accept

**\*N900040100\***Setup Start **\*NS1\***

Revision ID:

Stop **\*NS2\***

Item Name: Rib

Start Date: 4/18/2016 Start Qty: 6.00

**\*6\***  
**\*6\*** 8

Cust Item ID:

Required Date: 4/22/2016 Req'd Qty: 6.00

Customer:

Reference:

Approvals: Process Plan: \_\_\_\_\_ Date: \_\_\_\_\_ Tooling: \_\_\_\_\_ Date: \_\_\_\_\_

Run Start **\*NR1\***

QC: \_\_\_\_\_ Date: \_\_\_\_\_ SPC (Y/N): \_\_\_\_\_ Date: \_\_\_\_\_

Stop **\*NR2\***Sequence ID/  
Work Center IDOperation  
DescriptionSet Up/  
Run Hours

Tool ID

Tool #

Plan  
CodeAccept  
QtyReject  
QtyReject  
NumberInsp.  
Stamp

130

QC21- Final Inspection - Work Order Release

0.00

**\*130\***

QC

Memo

0.60

Quality Control

MCS APR 26 2016

MCS APR 26 2016

DQA: \_\_\_\_\_ Date: \_\_\_\_\_



## WORK ORDER NON-CONFORMANCE / UPDATE

QA Closed: \_\_\_\_\_ Date: \_\_\_\_\_

Work Order update only ☐

|   |   |   |   |                       |  |
|---|---|---|---|-----------------------|--|
| Work Order: _____<br><br>Part No. _____<br><br>NCR No. _____   | <b>DISPOSITION</b><br><br>Rework <input type="checkbox"/><br>Scrap <input type="checkbox"/><br>Use-as-is <input type="checkbox"/><br>Suspected Unapproved <input type="checkbox"/> | <b>AGAINST DEPARTMENT/PROCESS</b><br><br><div style="display: flex; justify-content: space-between;"> <div>           Skid-tube <input type="checkbox"/><br/>           Machining <input type="checkbox"/><br/>           Thermoforming <input type="checkbox"/><br/>           Large Fab <input type="checkbox"/> </div> <div>           Cross tube <input type="checkbox"/><br/>           Small Fab <input type="checkbox"/><br/>           Finishing <input type="checkbox"/><br/>           Composite <input type="checkbox"/> </div> <div>           Water Jet <input type="checkbox"/><br/>           Prod. Eng. Coord. <input type="checkbox"/><br/>           Rec/Store/Packaging <input type="checkbox"/><br/>           Supplier <input type="checkbox"/> </div> <div>           Engineering <input type="checkbox"/><br/>           Quality <input type="checkbox"/><br/>           Other <input type="checkbox"/> </div> </div> |   |                       |  |
| Date :   | Step #:   | QTY Effective :   |   | MRB (QSI042) Approval |  |
| Description Work Order Deviation   |   |   | Disposition   |                       |  |
|   |   |   | Completed By   |                       |  |
|   |   |   | Lead hand / Supervisor Approval Verification   |                       |  |
|   |   |   | QC / QA Coordinator Approval   |                       |  |
| <b>Root Cause</b><br><div style="display: flex; justify-content: space-between;"> <div>           Environment <input type="checkbox"/><br/>           Design <input type="checkbox"/><br/>           Doc/Data <input type="checkbox"/><br/>           Equip/Tooling <input type="checkbox"/><br/>           Handling/Pre <input type="checkbox"/><br/>           Material <input type="checkbox"/><br/>           Internal Transport <input type="checkbox"/><br/>           Tribal Knowledge <input type="checkbox"/><br/>           LOA <input type="checkbox"/><br/>           Substation <input type="checkbox"/><br/>           Past Expiry Date <input type="checkbox"/><br/>           Misidentified <input type="checkbox"/> </div> <div>           No Re-verification <input type="checkbox"/><br/>           Operator <input type="checkbox"/><br/>           Offset/Setup <input type="checkbox"/><br/>           Supplier <input type="checkbox"/><br/>           Training <input type="checkbox"/><br/>           Use for Testing <input type="checkbox"/><br/>           Poor Information <input type="checkbox"/><br/>           Rushing <input type="checkbox"/><br/>           Product Improvement <input type="checkbox"/><br/>           Process Improvement <input type="checkbox"/><br/>           Manufacturing Process <input type="checkbox"/><br/>           Past Due <input type="checkbox"/> </div> </div> |   |   | <b>FAULT CATEGORY</b><br><div style="display: flex; justify-content: space-between;"> <div>           Pressure/Forced <input type="checkbox"/><br/>           Bending <input type="checkbox"/><br/>           Centre Not Concentric <input type="checkbox"/><br/>           Cracks <input type="checkbox"/><br/>           Crimp/Kink/Ripple/Wave <input type="checkbox"/><br/>           Cuffs <input type="checkbox"/><br/>           Crushing <input type="checkbox"/><br/>           Heat Treat <input type="checkbox"/><br/>           Wave/Twist in Tube <input type="checkbox"/><br/>           Marks/Chatter <input type="checkbox"/> </div> <div>           Temperature/Cure <input type="checkbox"/><br/>           Set-up <input type="checkbox"/><br/>           BOM/Route <input type="checkbox"/><br/>           Broken/Damage/Defect <input type="checkbox"/><br/>           Inspection Incomplete/Unqualified <input type="checkbox"/><br/>           Contamination <input type="checkbox"/><br/>           Countersink <input type="checkbox"/><br/>           Cut Too Short <input type="checkbox"/><br/>           Instructions Incomplete/Unclear <input type="checkbox"/><br/>           Drill Holes <input type="checkbox"/> </div> <div>           Power Loss/Surge <input type="checkbox"/><br/>           Folio/Program <input type="checkbox"/><br/>           Grain <input type="checkbox"/><br/>           Weld <input type="checkbox"/><br/>           Wrong Stock Pulled <input type="checkbox"/><br/>           Out of Sequence <input type="checkbox"/><br/>           Off-set <input type="checkbox"/><br/>           Mislabeled <input type="checkbox"/><br/>           Fit/Function <input type="checkbox"/><br/>           Misaligned/off center <input type="checkbox"/> </div> <div>           Positioned Wrong <input type="checkbox"/><br/>           Outside Dimensions <input type="checkbox"/><br/>           Over/Under tolerance <input type="checkbox"/><br/>           Part Incorrect <input type="checkbox"/><br/>           Part Lost/Missing <input type="checkbox"/><br/>           Part Moved <input type="checkbox"/><br/>           Drawing <input type="checkbox"/><br/>           Finish <input type="checkbox"/><br/>           Misread <input type="checkbox"/><br/>           Turning Sequence <input type="checkbox"/> </div> </div> |                       |  |
| OTHER : <input type="checkbox"/>   |   |   |   |                       |  |

# Picklist Print

April 18, 2016 8:46:39 AM

Page 1

Work Order ID: 144424

**\*144424\***

Parent Item: D3914-7

**\*D3914-7\***

Parent Item Name: Rib

Start Date: 4/18/2016

Required Date: 4/22/2016

Start Qty: 6.00

Required Qty: 6.00

Comments: IPP Rev:A new issue DD 10.03.19 verified by:EC IPP Rev:B as  
per dwg revB DD 10.08.18 verified by:EC IPP Rev:C 11.01.18 chg  
qc5 to 6 DD verf:EC

| Component Item ID/<br>Item Name | Replacement<br>Item ID | Mfg/<br>Purch | Bin<br>Item | Primary<br>Location | Last<br>Location | Route<br>Seq ID | Unit of<br>Measure | Qty on<br>Hand | Qty per Kit | Total<br>Qty | Qty<br>Issued | Date<br>Issued | Status |
|---------------------------------|------------------------|---------------|-------------|---------------------|------------------|-----------------|--------------------|----------------|-------------|--------------|---------------|----------------|--------|
| M304TS0.500W.049                |                        | Purchased     |             | No                  |                  | 100             | f                  | 936.4642       | 7.875       | 49.73684     |               |                |        |

**\*M304TS0 500W 049\***

Square Tubing


**\*\* 4134104 → 50 feet** **DAS** **APR 20 2016**

**43**  
9-89

**M304TS0.500W.049**  
**M134104**

| <u>Location</u> | <u>Loc Qty</u> | <u>Loc Code</u> |
|-----------------|----------------|-----------------|
| WA004           | 936.46421      |                 |
| M134104         | 286.46421      |                 |
| M134486         | 650            |                 |


| ITEM | QTY<br>-041 | P/N       | DESCRIPTION                |
|------|-------------|-----------|----------------------------|
|      | X           | D3914-041 | LONG BASKET LID ASSY (350) |
| 1    | 1           | D3914-101 | TUBULAR ASSY, LONG LID     |
| 2    | 2           | D2581     | MOUNTING BRACKET           |
| 3    | 1           | D2728-3   | DART LOGO LABEL            |
| 4    | 3           | D4016-3   | HINGE HALF, LID            |
| 5    | 1           | D4020-5   | LID MESH, 350 LONG BASKET  |
| 6    | 1           | D4021-3   | DATA PLATE                 |

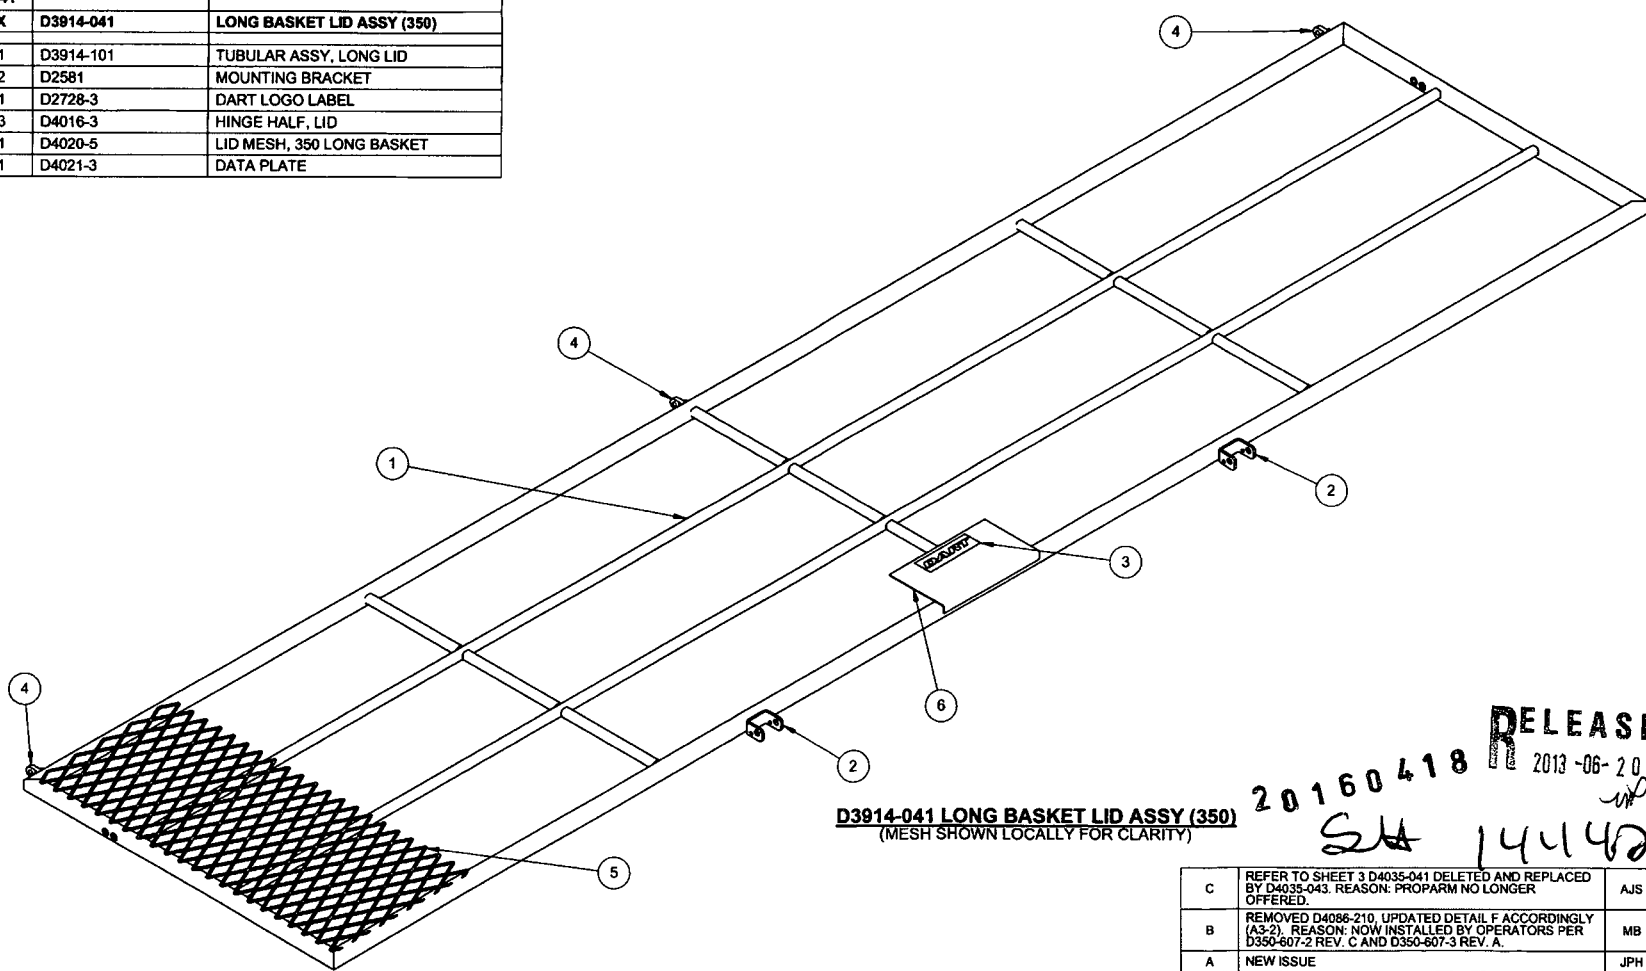

**D3914-041 LONG BASKET LID ASSY (350)**  
(MESH SHOWN LOCALLY FOR CLARITY)


20160418 RELEASED  
2013-06-20  
SH 144424

|            |   |   |              |
|------------|---|---|--------------|
| C          | REFER TO SHEET 3 D4035-041 DELETED AND REPLACED BY D4035-043. REASON: PROFORM NO LONGER OFFERED.                                        | AJS   | 13.03.13     |
| B          | REMOVED D4086-210, UPDATED DETAIL F ACCORDINGLY (A3-2). REASON: NOW INSTALLED BY OPERATORS PER D350-607-2 REV. C AND D350-607-3 REV. A. | MB   | 10.08.05     |
| A          | NEW ISSUE   | JPH   | 10.03.16     |
| REV.       | DESCRIPTION   | BY   | DATE         |
| DESIGN     | AJS   | <b>DART AEROSPACE LTD</b><br>HAWKESBURY, ONTARIO, CANADA   |              |
| DRAWN      | AJS   |   |              |
| CHECKED    | A.P.   | DRAWING NO.   | REV. C       |
| MFG. APPR. | NS   | D3914   | SHEET 1 OF 4 |
| APPROVED   | NS   | TITLE   | SCALE        |
| DE APPR.   | NS   | LONG BASKET LID ASSY (350)   | NTS          |
| DATE       | 13.03.13   | COPYRIGHT © 2013 BY DART AEROSPACE LTD<br>THIS DOCUMENT IS PRIVATE AND CONFIDENTIAL AND IS SUPPLIED ON THE EXPRESS UNDERSTANDING THAT IT IS NOT TO BE USED FOR ANY PURPOSE OR COPIED OR COMMUNICATED TO ANY OTHER PERSON WITHOUT WRITTEN PERMISSION FROM DART AEROSPACE LTD. |              |

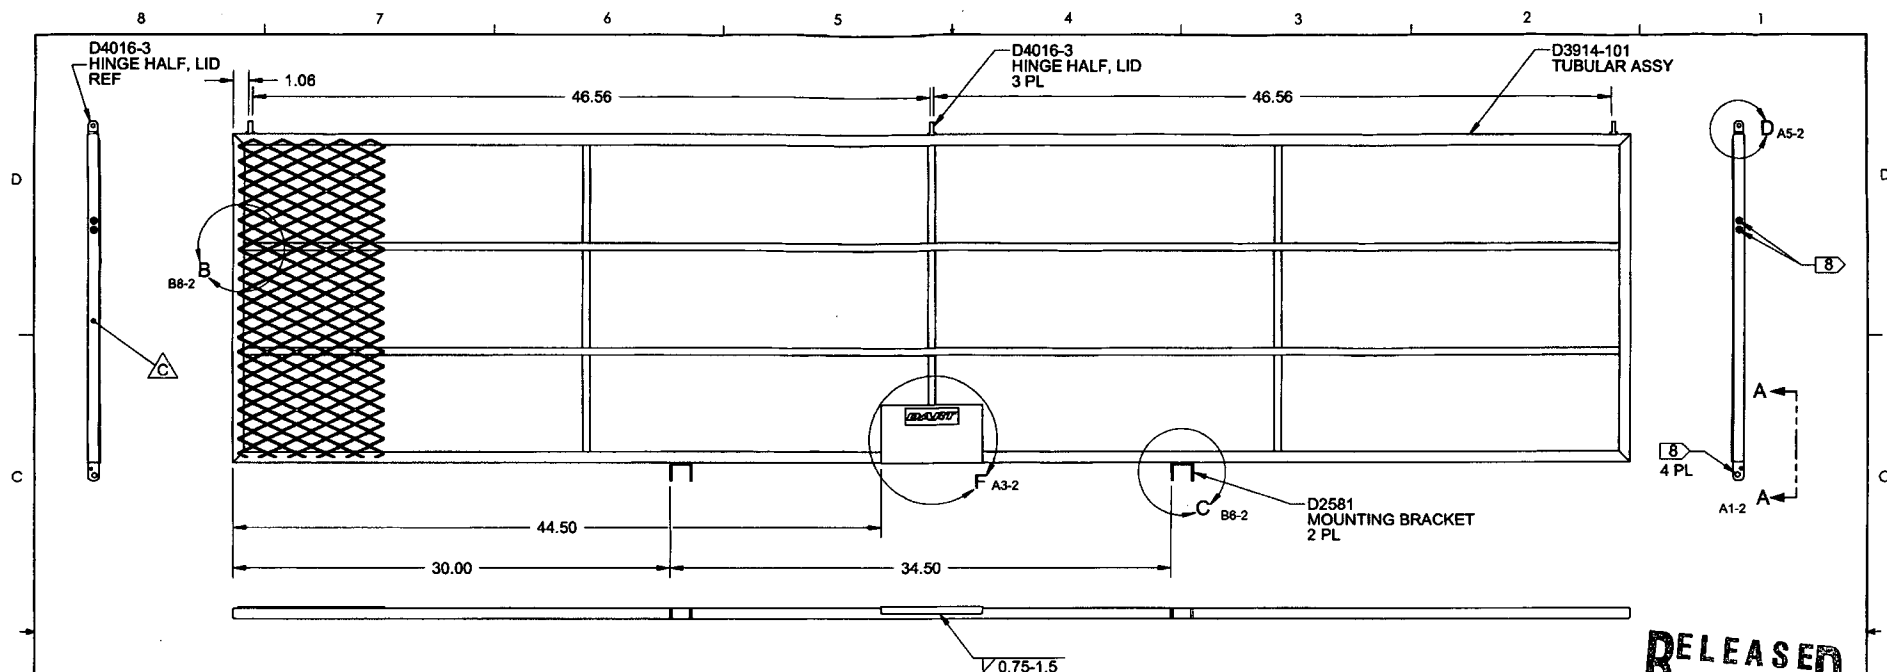

**D3914-041 LONG BASKET LID ASSY (350)**  
(MESH SHOWN LOCALLY FOR CLARITY)


TACK WELD MESH  
AT EVERY AVAILABLE  
LOCATION

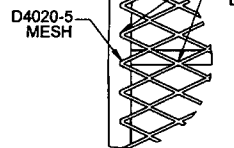


**DETAIL B** D8-2




**DETAIL C** C3-2

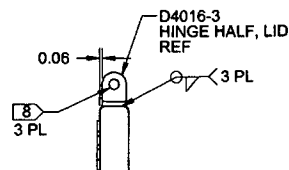

**DETAIL D** D1-2

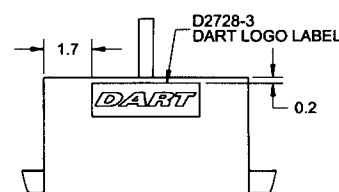

**DETAIL F** C4-2

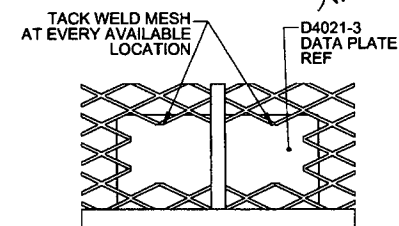

**VIEW A-A** C1-2

**NOTES:**

- 1) MATERIAL: N/A
- 2) FINISH: POWDER COAT BLACK SANDTEX (4.3.5.7) PER DART QSI 005 4.3  
APPLY BLACK ANTI-SKID PAINT TO OUTSIDE SURFACE OF MESH PER DART QSI 005 4.4
- 3) TOLERANCES: PER DART QSI 018 UNLESS OTHERWISE NOTED
- 4) UNITS: INCHES UNLESS OTHERWISE NOTED
- 5) BREAK SHARP EDGES: N/A
- 6) IDENTIFICATION: N/A
- 7) WEIGHT: 22.35 lbs APPROX
- 8) MASK HOLES PRIOR TO FINISHING
- 9) WELD PER DART QSI 004

|            |          |   |              |
|------------|----------|---|--------------|
| DESIGN     | AJS      | <b>DART AEROSPACE LTD</b>   |              |
| DRAWN      | AJS      | HAWKESBURY, ONTARIO, CANADA   |              |
| CHECKED    | A.P.     | DRAWING NO.   | REV. C       |
| MFG. APPR. | JS       | D3914   | SHEET 2 OF 4 |
| APPROVED   | JP       | TITLE   | SCALE        |
| DE APPR.   | JP       | LONG BASKET LID ASSY (350)   | NTS          |
| DATE       | 13.03.13 | COPYRIGHT © 2010 BY DART AEROSPACE LTD<br>THIS DOCUMENT IS PRIVATE AND CONFIDENTIAL AND IS SUPPLIED ON THE EXPRESS CONDITION THAT IT IS<br>NOT TO BE USED FOR ANY PURPOSE OR COMMUNICATED TO ANY OTHER PERSON WITHOUT<br>WRITTEN PERMISSION FROM DART AEROSPACE LTD |              |

**RELEASED**  
2013-06-20  
WJD

| ITEM | QTY<br>-101 | P/N       | DESCRIPTION                  |
|------|-------------|-----------|------------------------------|
|      | X           | D3914-101 | TUBULAR ASSY, LONG LID (350) |
| 1    | 2           | D3914-1   | RIB                          |
| 2    | 2           | D3914-7   | RIB                          |
| 3    | 9           | D4018-5   | RIB                          |
| 4    | 2           | D4035-043 | BASKET LID RIB ASSY, AFT     |


D



C

B

A

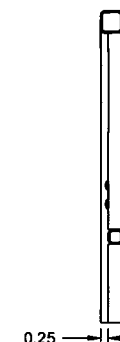

SECTION E-E C5-3

D4035-043  
RIB ASSY, AFT5.93  
REF  
22.506.67  
TYP23.25  
TYPRELEASED  
2013-06-20


8 D3914-101 TUBULAR ASSY, LONG LID

## NOTES:

- 1) MATERIAL: N/A
- 2) FINISH: NONE
- 3) TOLERANCES: PER DART QSI 018 UNLESS OTHERWISE NOTED
- 4) UNITS: INCHES UNLESS OTHERWISE NOTED
- 5) BREAK SHARP EDGES: N/A
- 6) IDENTIFICATION: N/A
- 7) WEIGHT: 14.10 lbs
- 8) TOLERANCE FOR XX.XX DIMENSIONS  $\pm 0.06$  FOR D3914-101
- 9) WELD PER DART QSI 004

|   |          |                                        |              |
|---|----------|----------------------------------------|--------------|
| DESIGN   | AJS      | <b>DART AEROSPACE LTD</b>              |              |
| DRAWN   | AJS      | HAWKESBURY, ONTARIO, CANADA            |              |
| CHECKED   | A.P.     | DRAWING NO.                            | REV. C       |
| MFG. APPR.   | SS       | D3914                                  | SHEET 3 OF 4 |
| APPROVED   | MP       | TITLE                                  | SCALE        |
| DE APPR.   | MP       | LONG BASKET LID ASSY (350)             | NTS          |
| DATE   | 13.03.13 | COPYRIGHT © 2010 BY DART AEROSPACE LTD |              |
| THIS DOCUMENT IS PRIVATE AND CONFIDENTIAL AND IS SUPPLIED ON THE EXPRESS CONDITION THAT IT IS NOT TO BE USED FOR ANY PURPOSE OR COMMUNICATED TO ANY OTHER PERSON WITHOUT WRITTEN PERMISSION FROM DART AEROSPACE LTD. |          |                                        |              |



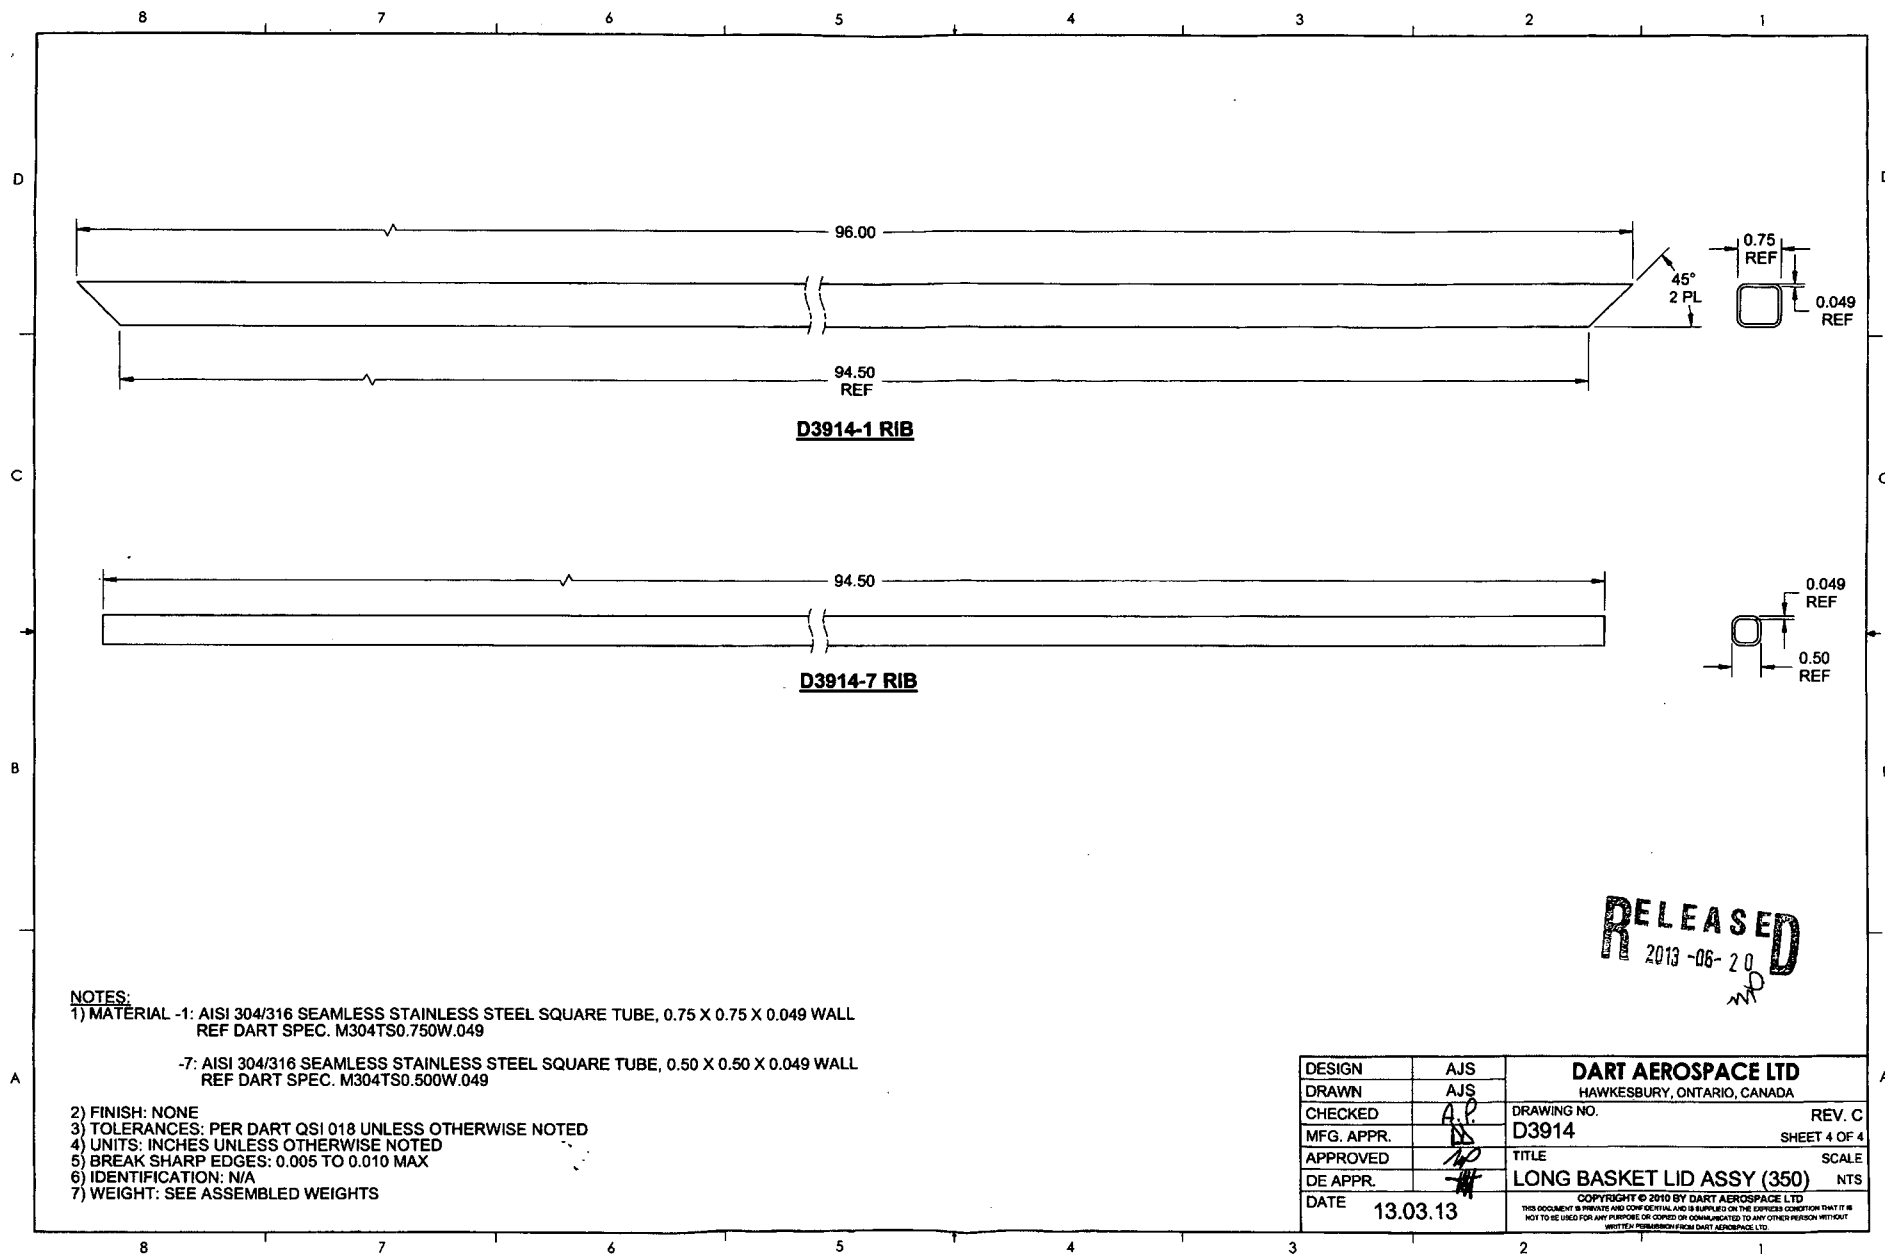

**RELEASED**  
2013-06-20

|            |                    |   |              |
|------------|--------------------|---|--------------|
| DESIGN     | AJS                | <b>DART AEROSPACE LTD</b>   |              |
| DRAWN      | AJS                | HAWKESBURY, ONTARIO, CANADA   |              |
| CHECKED    | A.P.               | DRAWING NO.   | REV. C       |
| MFG. APPR. | <i>[Signature]</i> | D3914   | SHEET 4 OF 4 |
| APPROVED   | <i>[Signature]</i> | TITLE   | SCALE        |
| DE APPR.   | <i>[Signature]</i> | LONG BASKET LID ASSY (350) NTS   |              |
| DATE       | 13.03.13           | <small>COPYRIGHT © 2010 BY DART AEROSPACE LTD<br/>THIS DOCUMENT IS PRELIMINARY AND CONFIDENTIAL AND IS SUPPLIED ON THE EXPRESS CONDITION THAT IT IS NOT TO BE USED FOR ANY PURPOSE OR COPIED OR COMMUNICATED TO ANY OTHER PERSON WITHOUT WRITTEN PERMISSION FROM DART AEROSPACE LTD.</small> |              |